Pit Privy Option
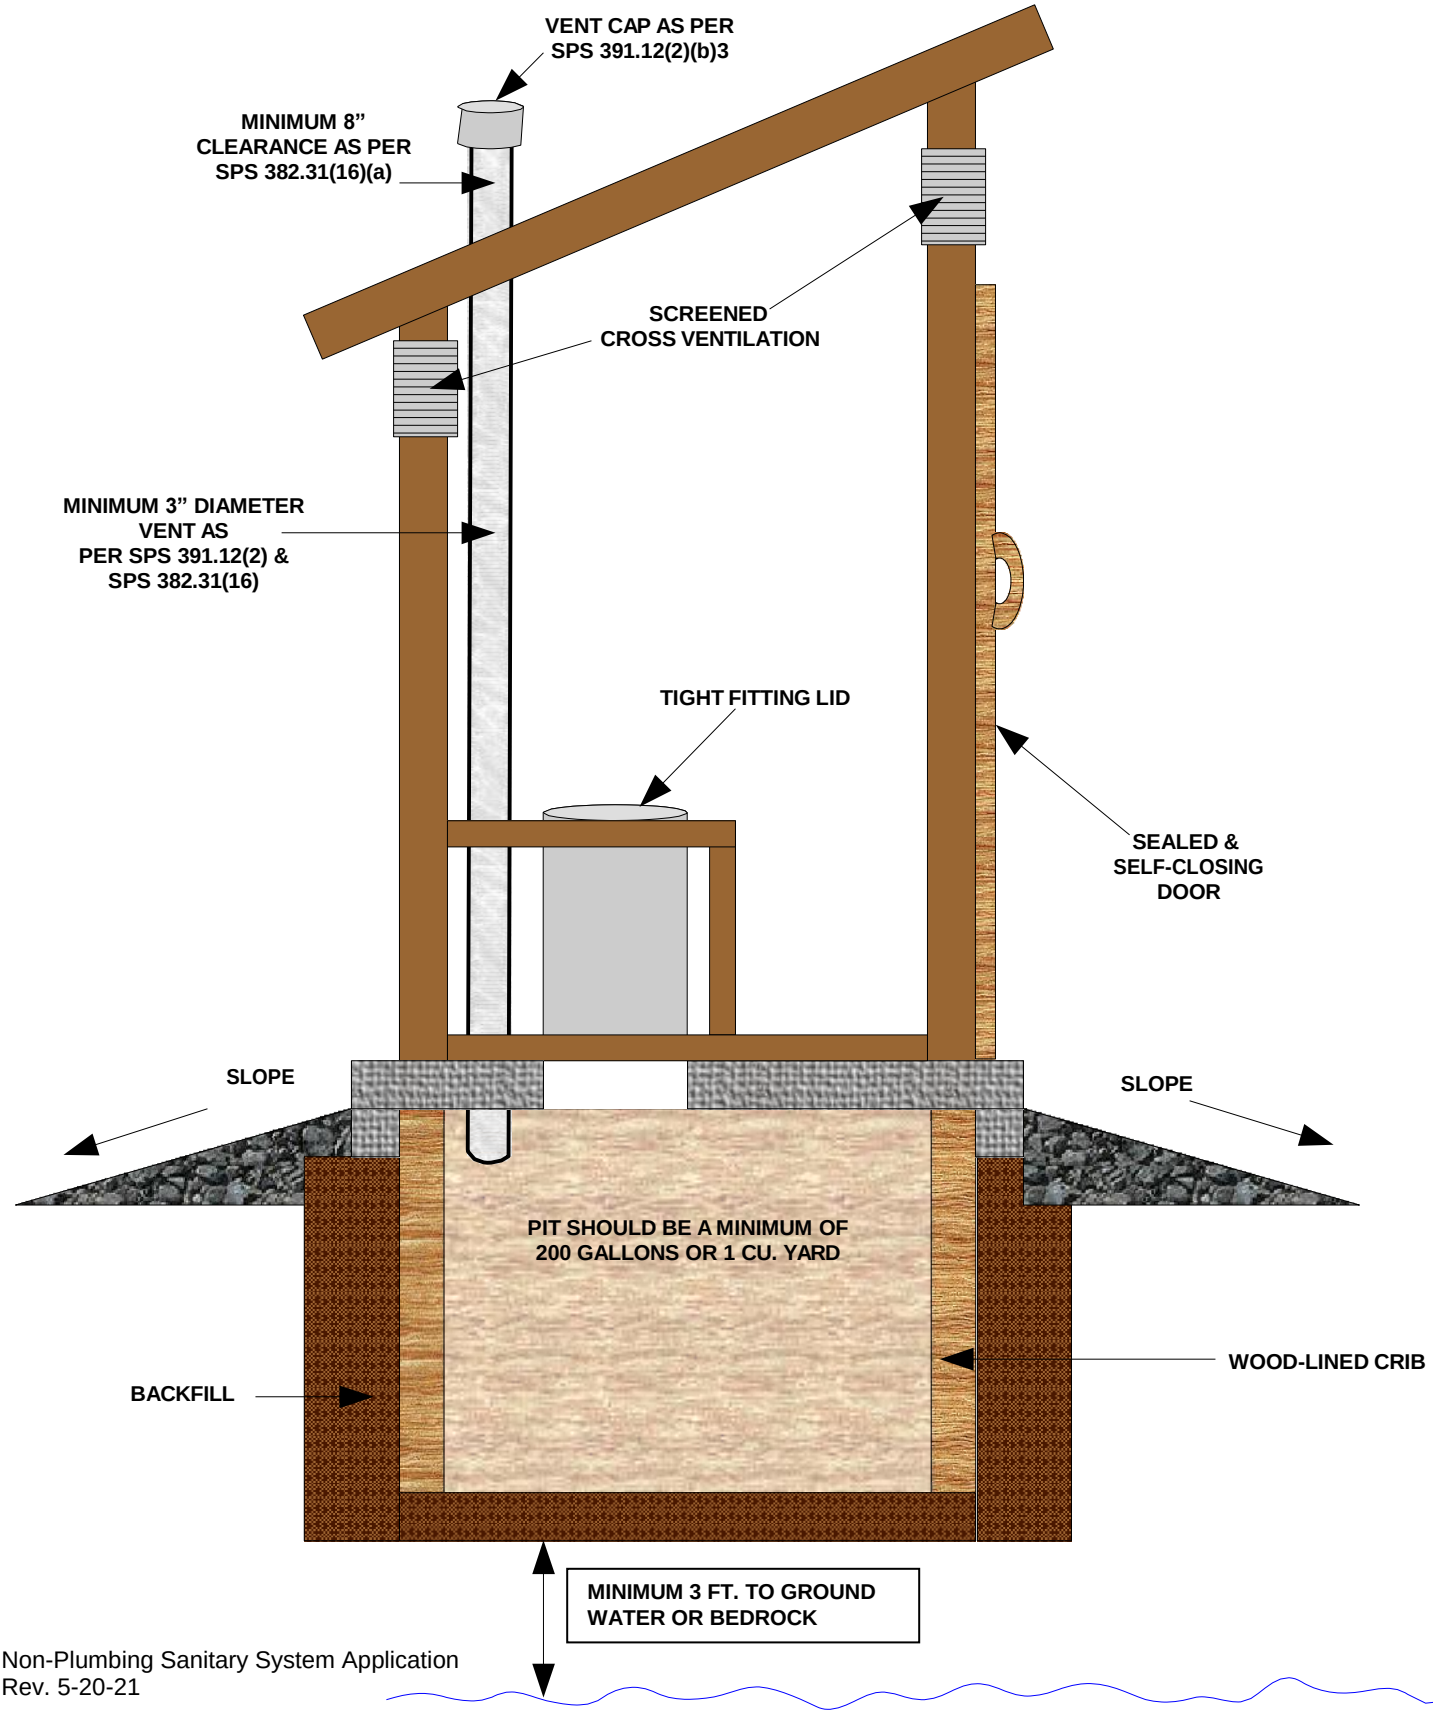
MINIMUM 200 GALLON or 1 CU. YARD